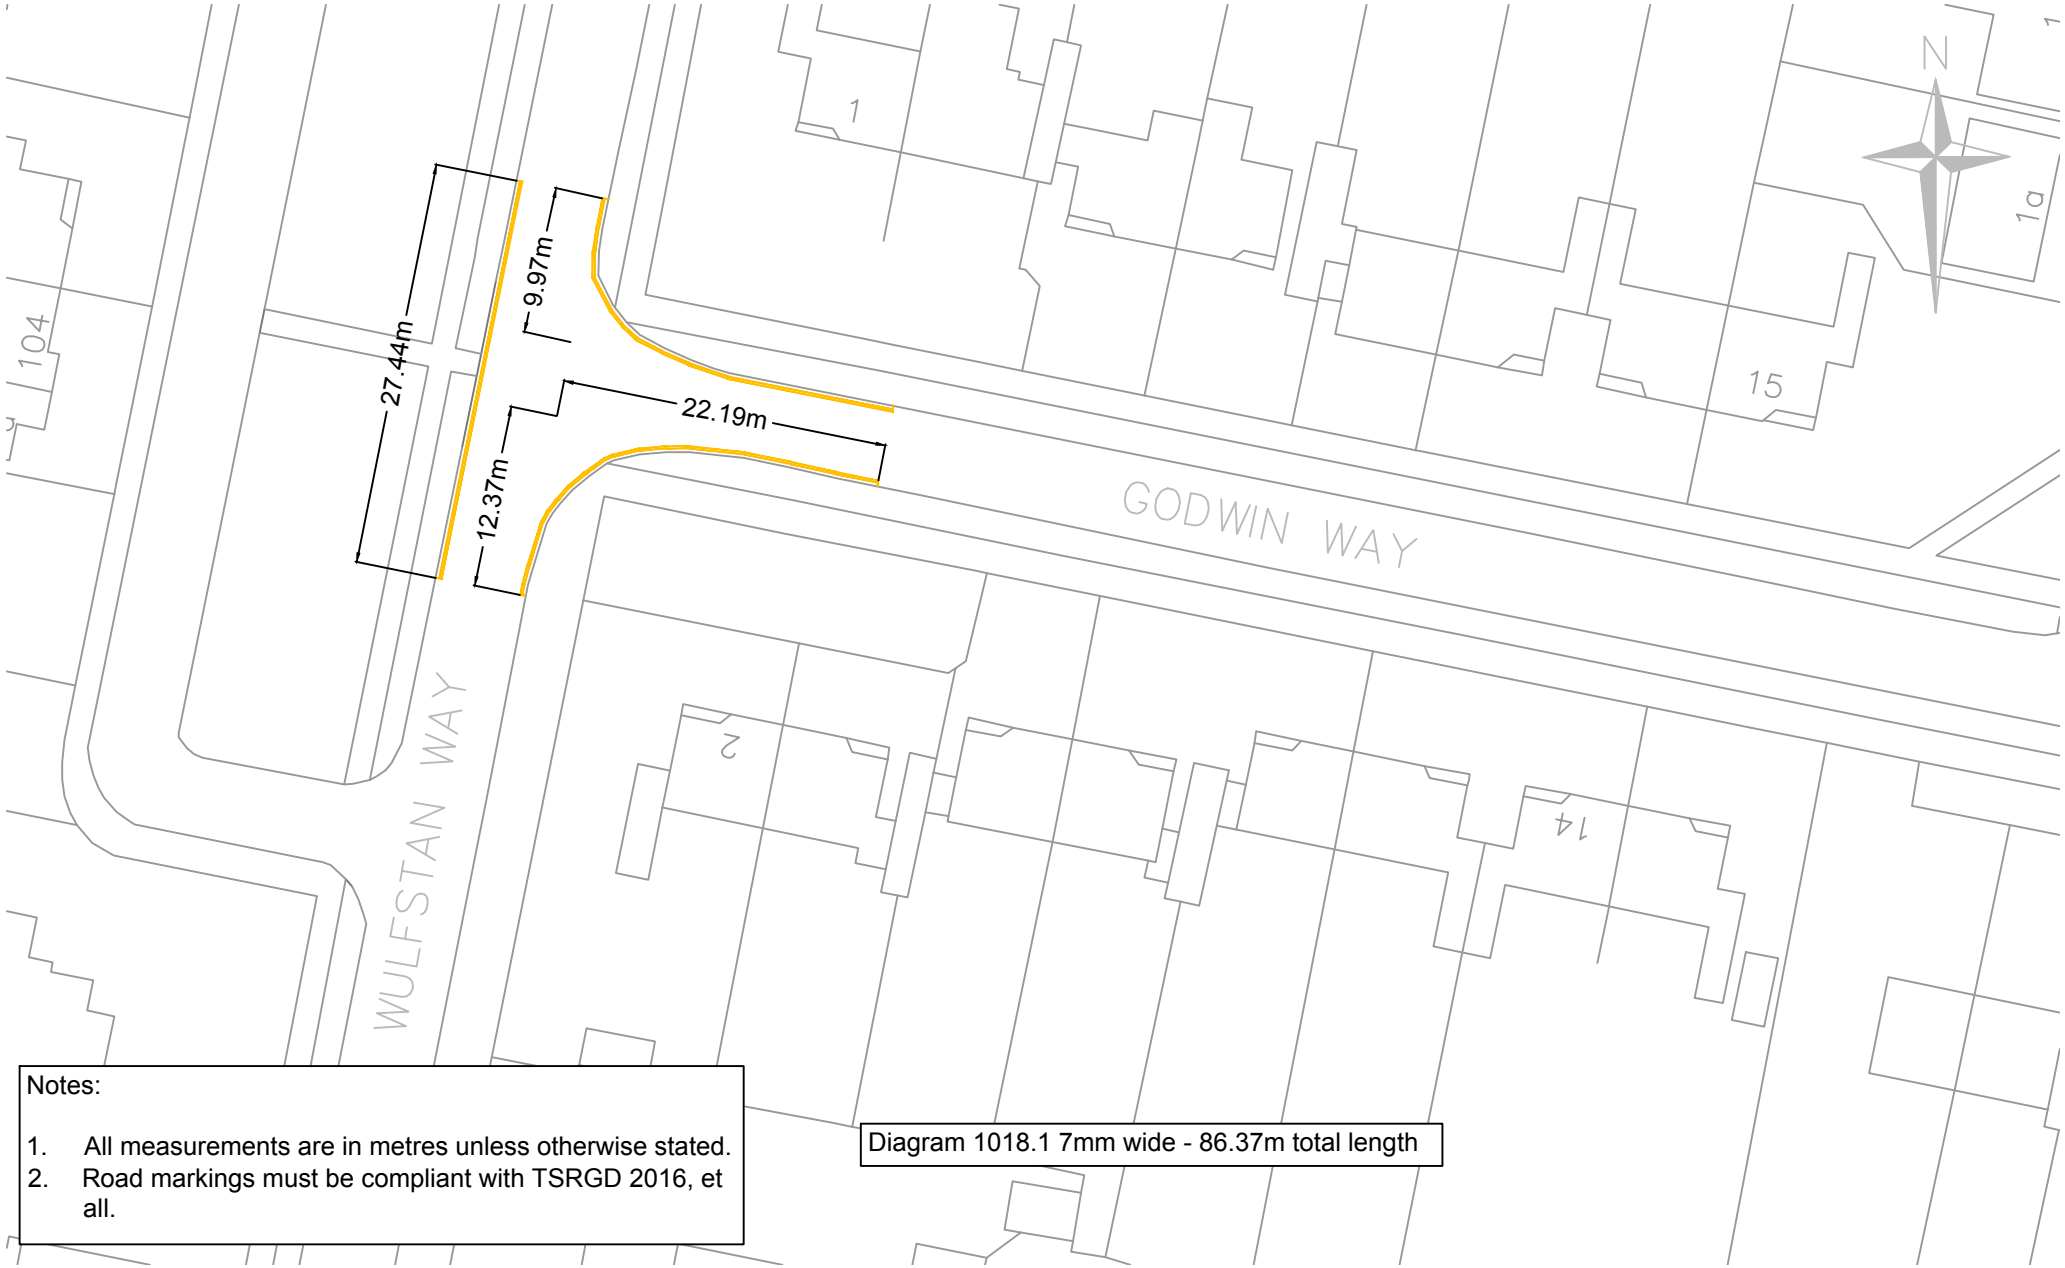

Notes:

1. All measurements are in metres unless otherwise stated.
2. Road markings must be compliant with TSRGD 2016, et all.

Diagram 1018.1 7mm wide - 86.37m total length

Title	Drawing Number	Date
Godwin Way Parking restriction	16148.101	08/09/17
	Scale: 1:500	Drawn: NT

Cambridgeshire County Council